PROP. DRAFT TOWN PLANNING SCHEME NO. 66-A (RANIP-CHENPUR-KALI)

PLAN- NO- 3
(O.P.- F.P.PLAN)

SCALE : 1 CM. = 25 MT.

AREA- 127.09 Ha.

LEGEND :

- T.P.S.BOUNDRY
- SURVEY NUMBER BOUNDRY
- ORIGINAL PLOT BOUNDRY
- FINAL PLOT BOUNDRY
- T.P.ROAD
- VILLAGE BOUNDRY
- ORIGINAL PLOT NUMBER
- FINAL PLOT NUMBER

LEGEND :

SYMBOL	DESCRIPTION	SYMBOL	DESCRIPTION
	VILLAGE BOUNDRY		KM STONE
	T.P.S.BOUNDRY		TRAVERS LINE
	OP BOUNDRY		LAMP POST
	BUS STOP		MANHOLE
	CONTROL POINT		OPD STONE
	DELIVERY		POST BOX
	ELECTRIC BOX		RAILWAY LINE
	ELECTRIC POST		ROW STONE
	COMPOUND WALL		SIGNAL POST
	FENCING LINE		STATION POINT
	GATE		TEL.JN.BOX
	FILD BUND		TEMPLE
	HEDGE LINE		TELEPHONE POST
	HAND PUMP		TUBE WELL
	HIGH TENSION TOWER		VALVE POINT
	POND		WELL
	MEDIUM TREE		WATER KUND / WATER TANK
	SHEAD		WATER TAP
	EXISTING ROAD		SHEAD
	CART TRACK		BUILTUP AREA
	DRAIN / NALA		CONTOUR LINES
	PIPE		STONE

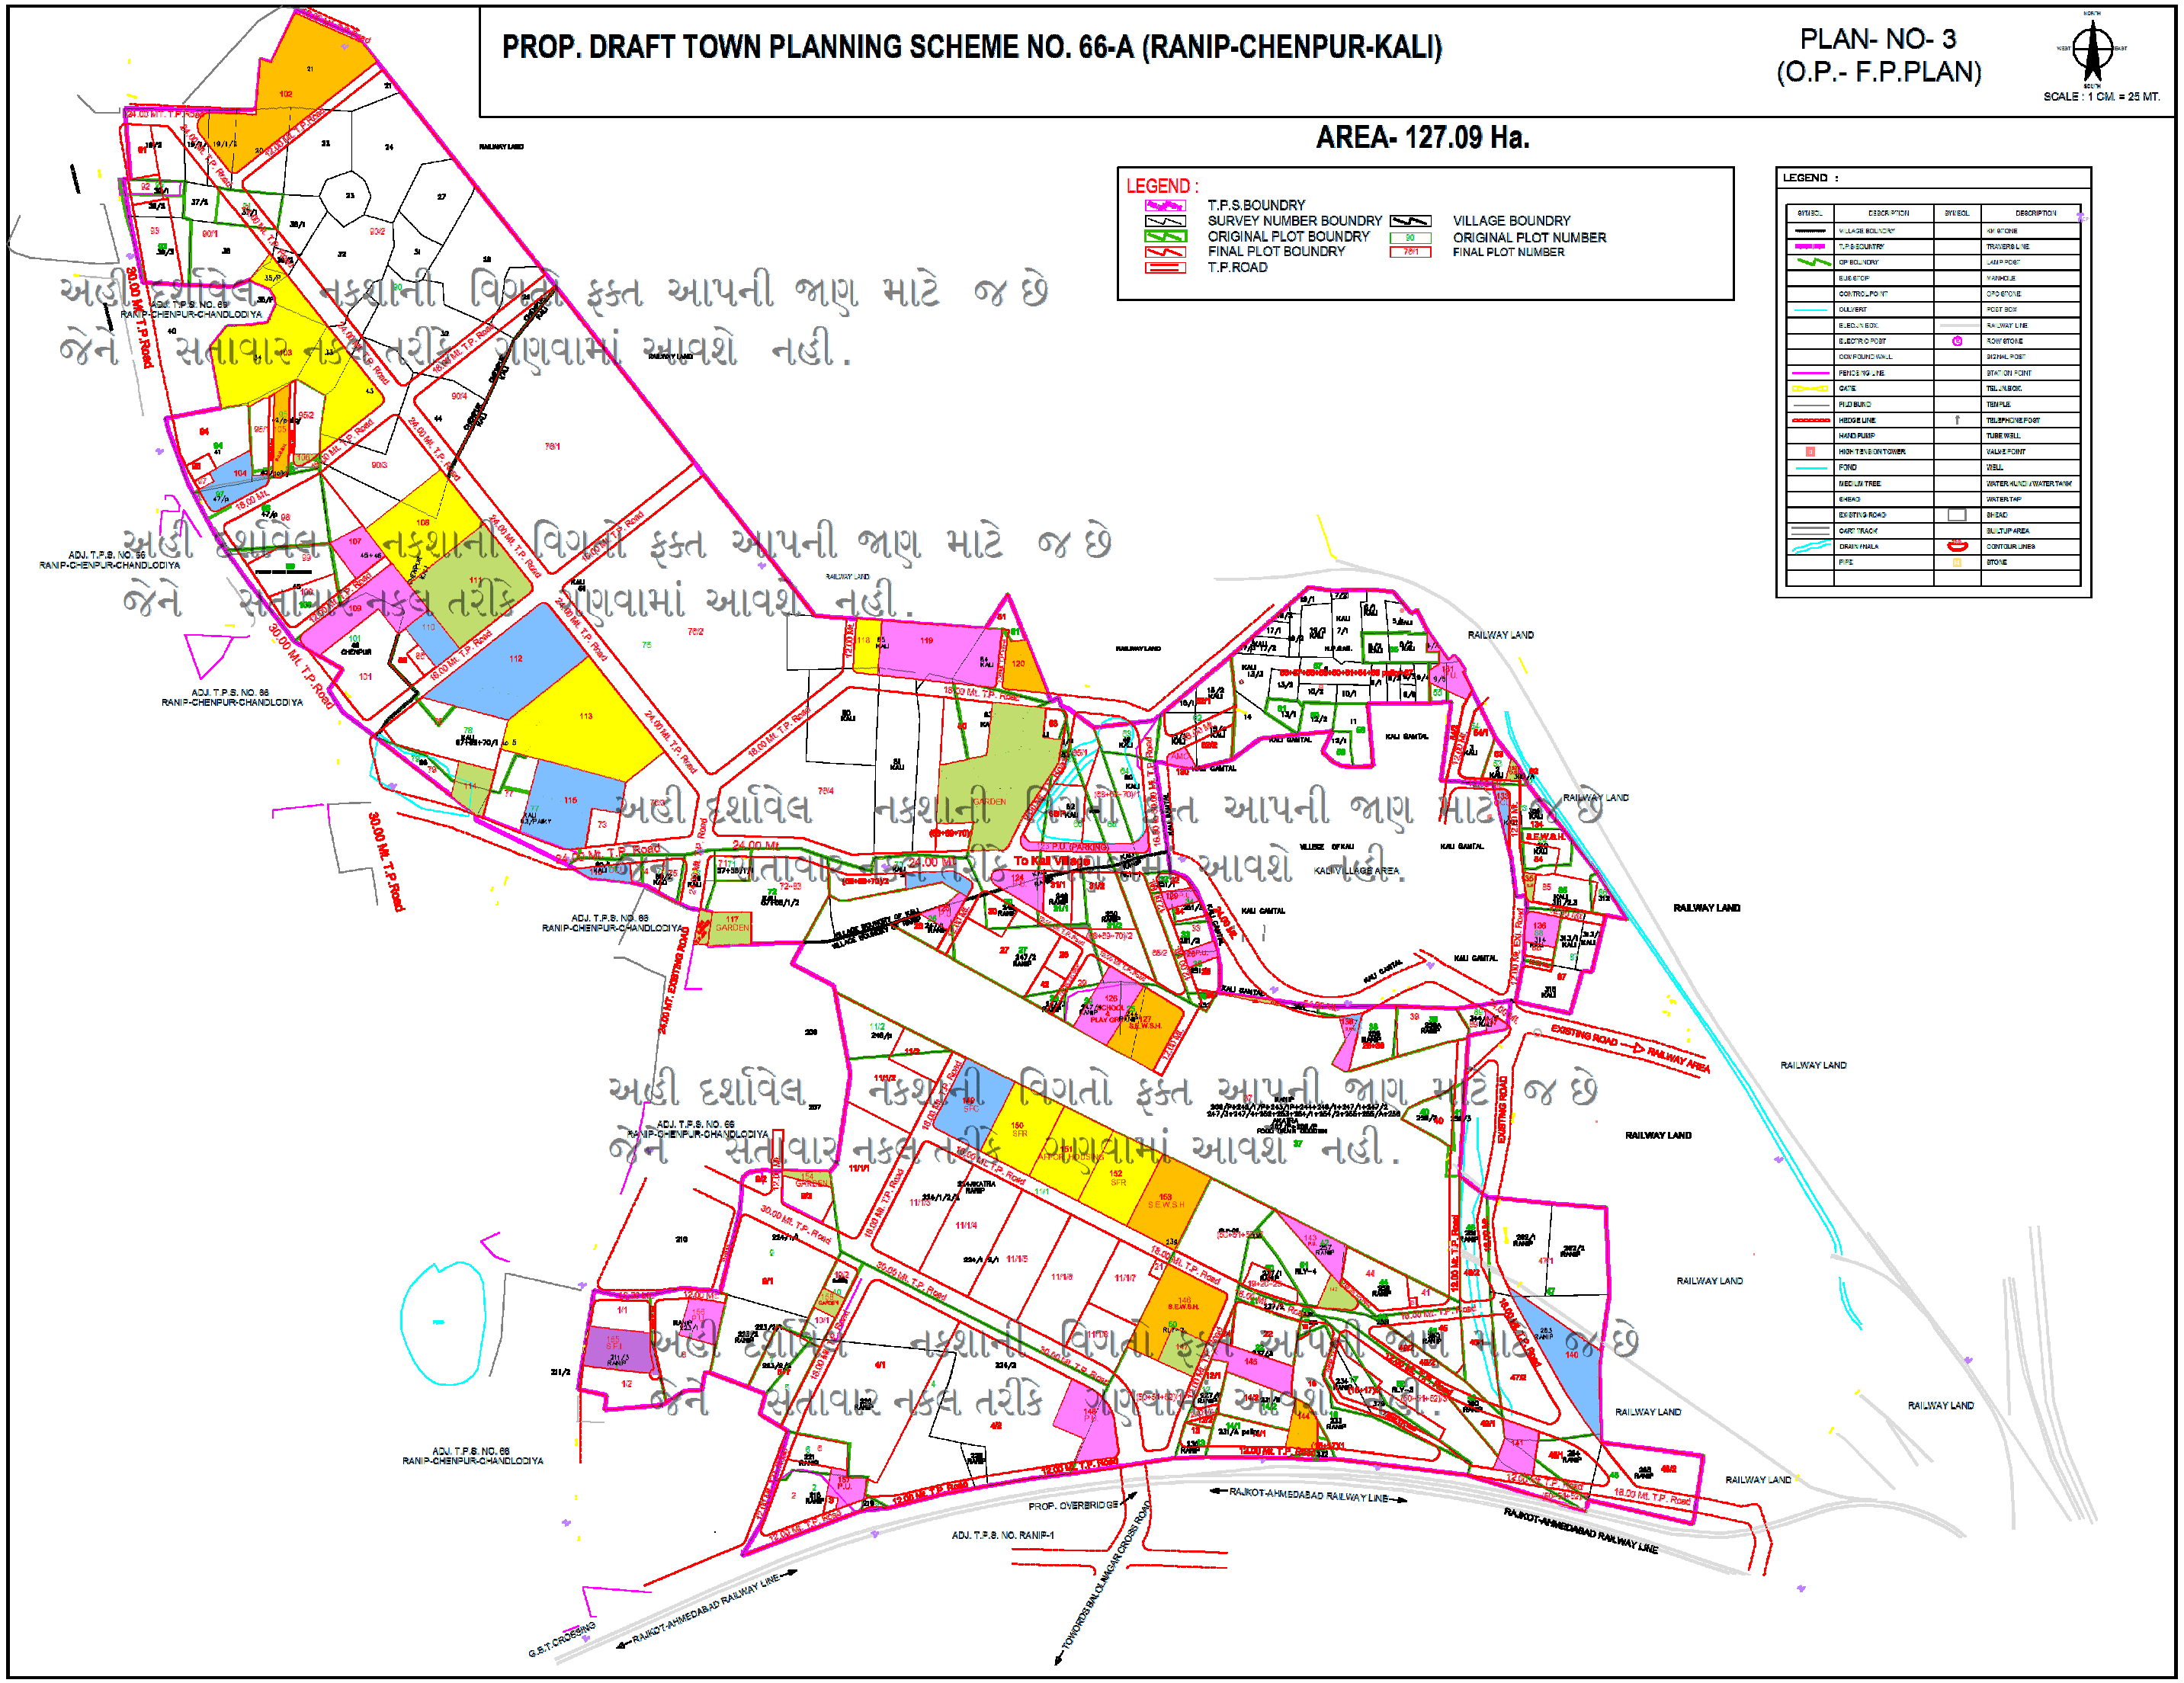

અહી દર્શાવેલ નકશાની વિગતો ફક્ત આપની જાણ માટે જ છે
જેને સતાવાર નકલ તરીકે ગણવામાં આવશે નહી.